
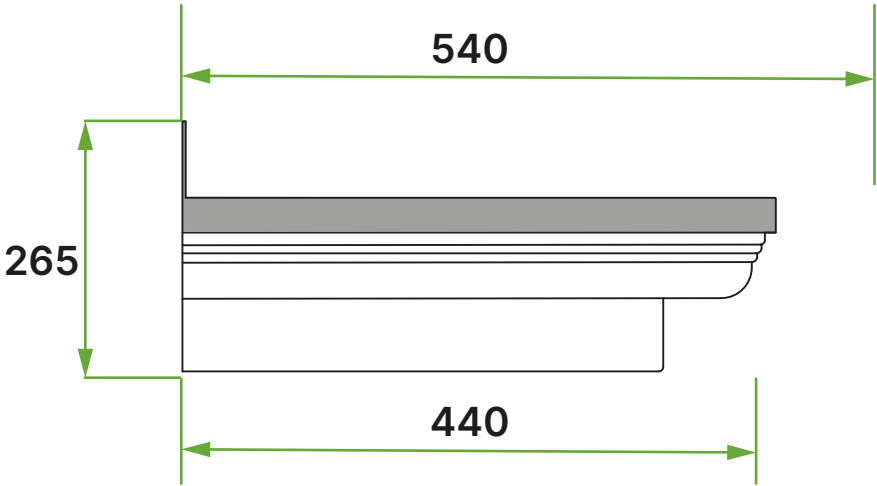


# Coniston Door Canopy - 1270

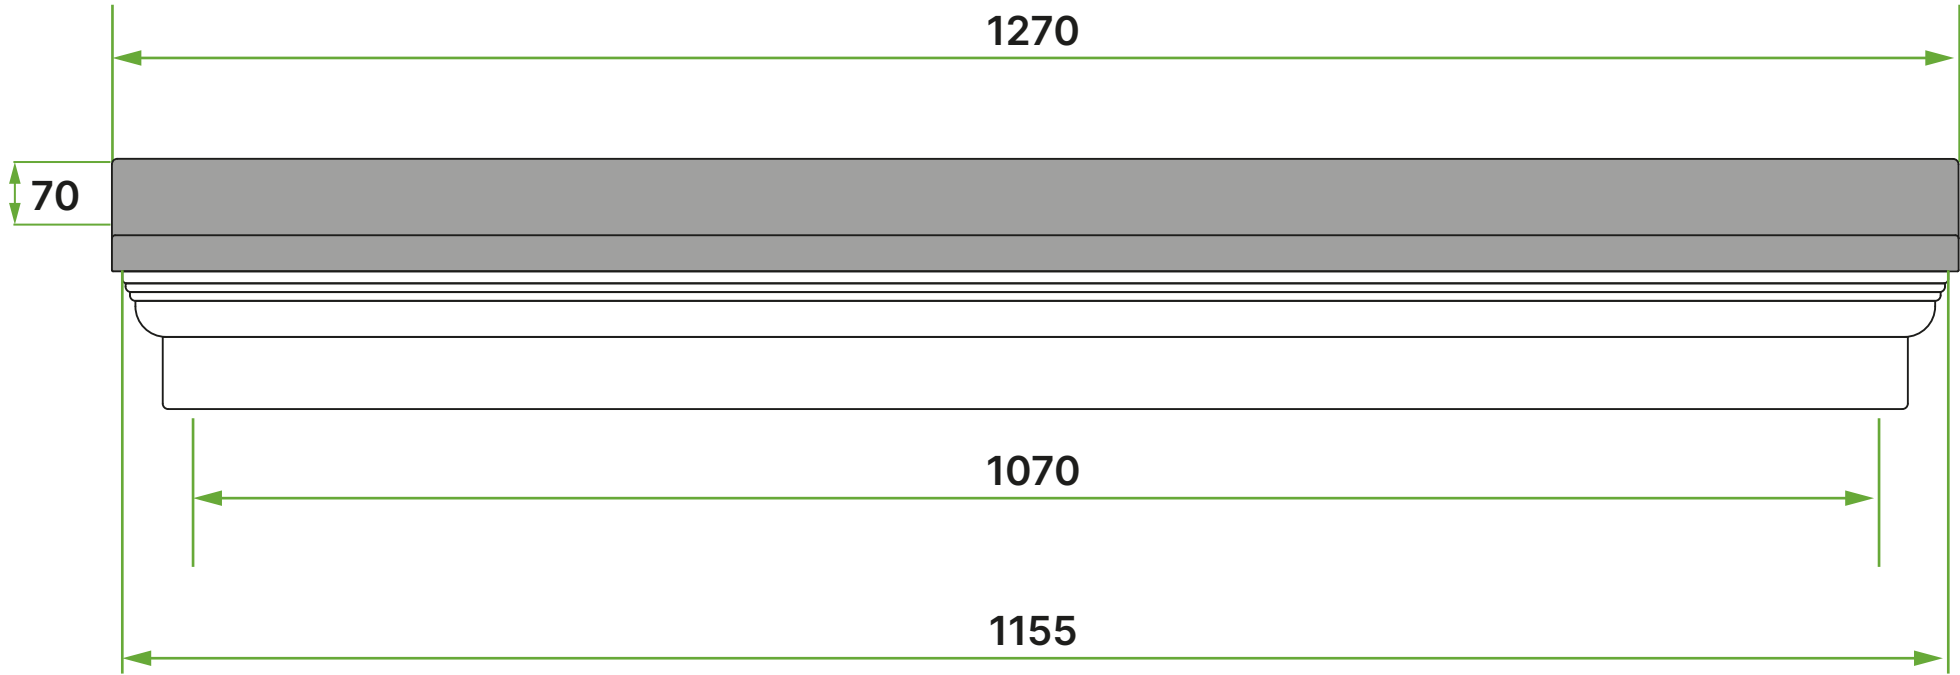

UNIT 86  
MARSTON MOOR BUSINESS PARK  
TOCKWITH,  
NORTH YORKSHIRE  
YO26 7QF

01423 623 255  
info@houseofcanopies.co.uk  
www.houseofcanopies.co.uk

For Futher  
Information On  
This Product  
Scan The  
QR Code

