
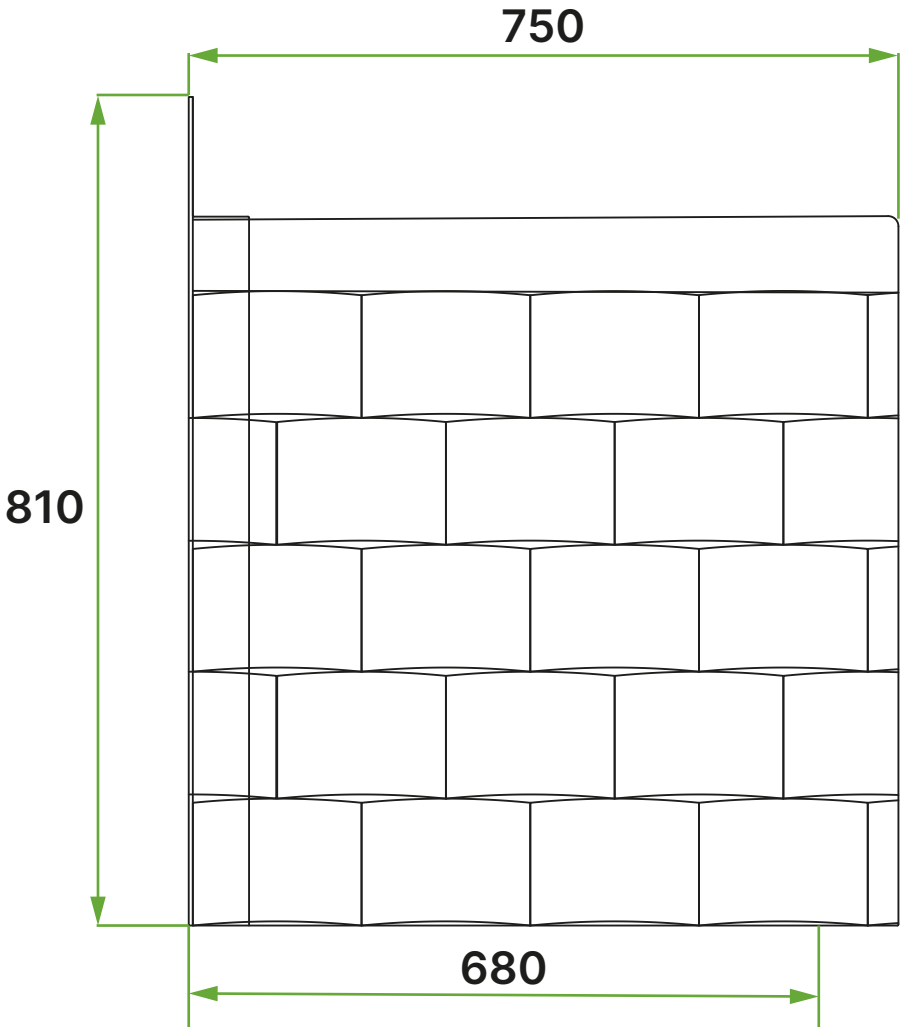


Ennerdale Door Canopy - 1960

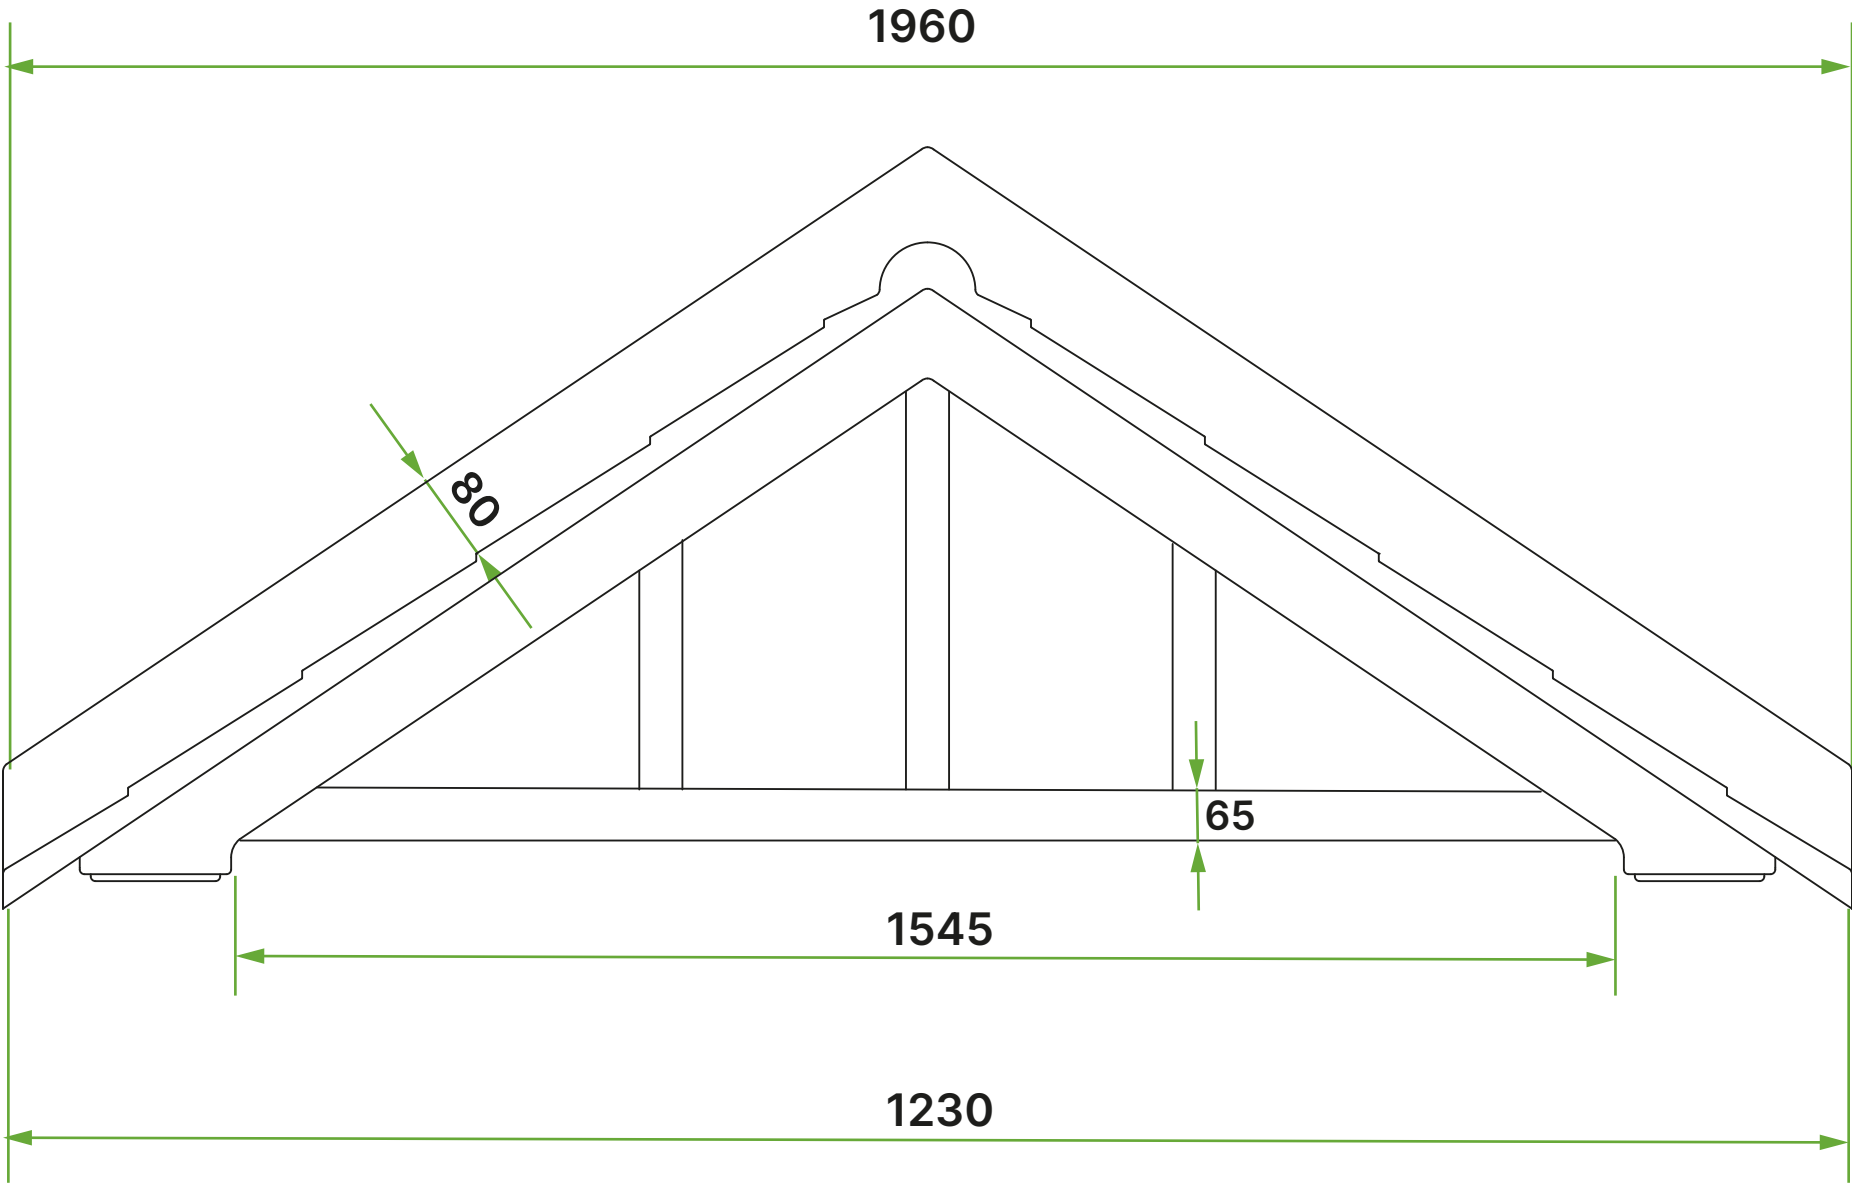

UNIT 86
MARSTON MOOR BUSINESS PARK
TOCKWITH,
NORTH YORKSHIRE
YO26 7QF

01423 623 255
info@houseofcanopies.co.uk
www.houseofcanopies.co.uk

For Further
Information On
This Product
Scan The
QR Code

