


Haydock Door Canopy - 1570

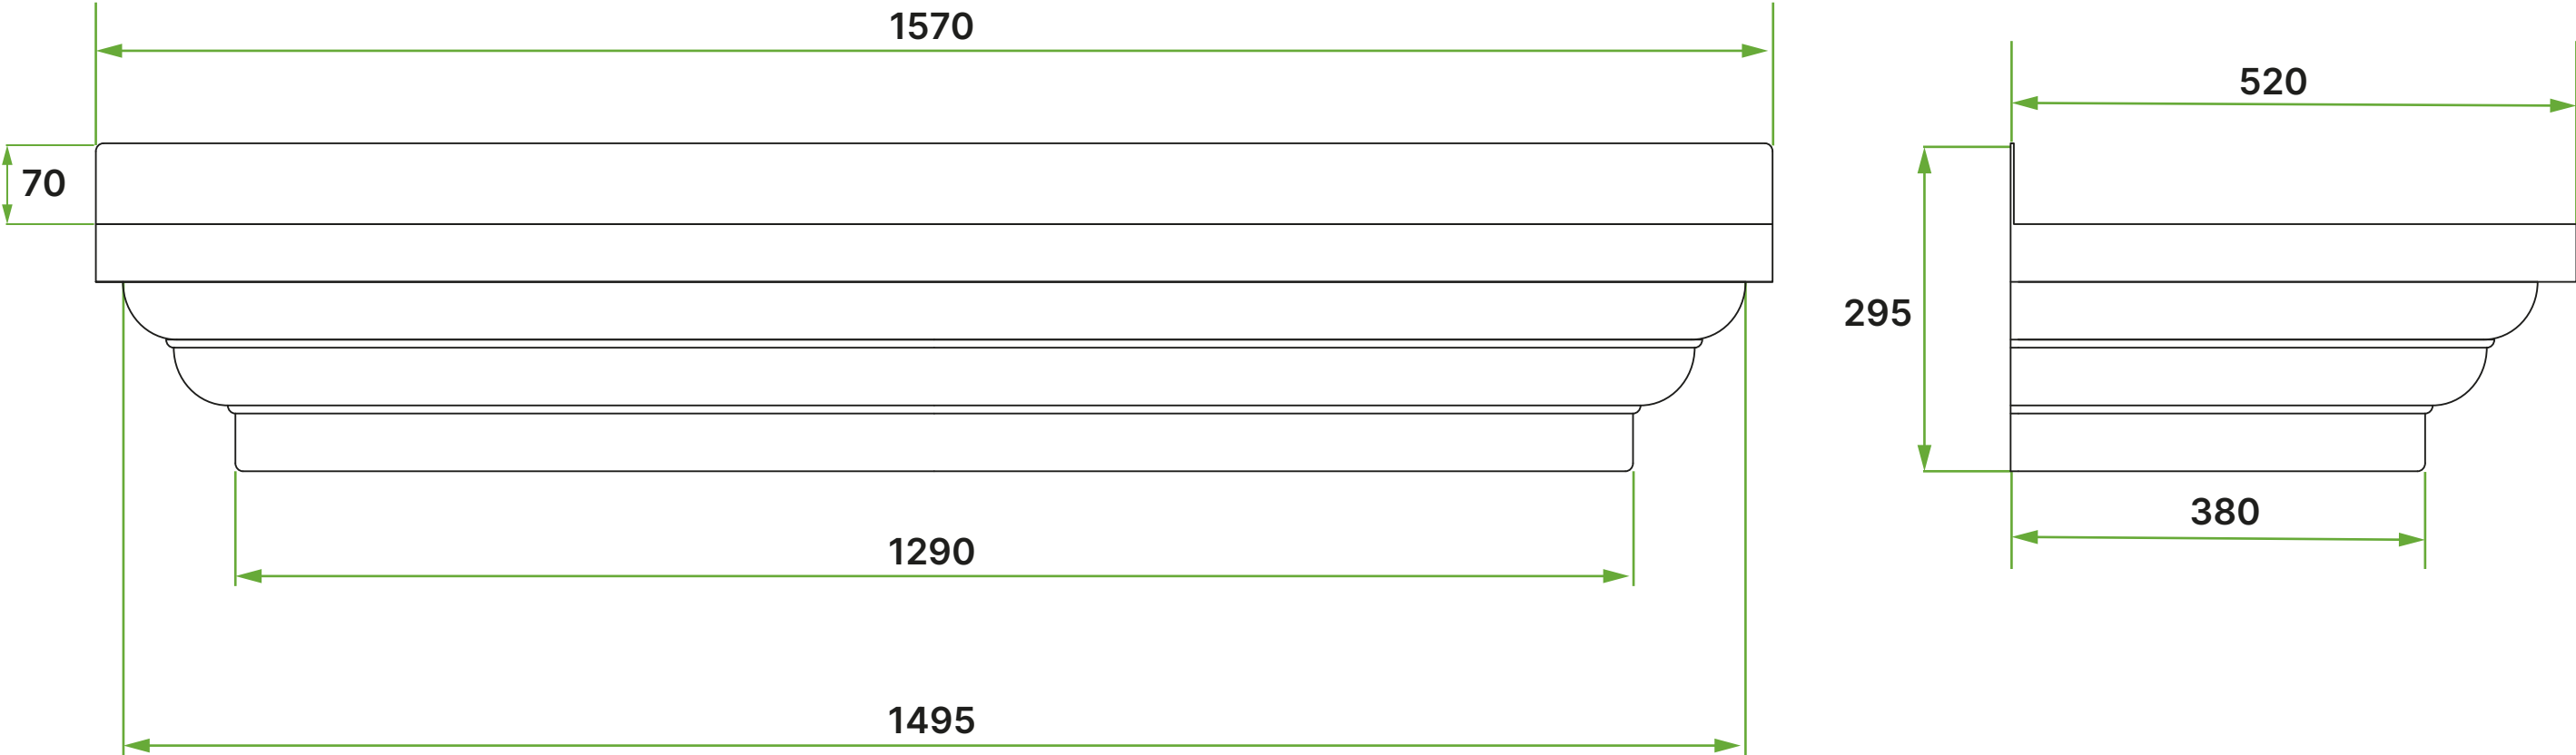

UNIT 86
MARSTON MOOR BUSINESS PARK
TOCKWITH,
NORTH YORKSHIRE
YO26 7QF

 **01423 623 255**
 **info@houseofcanopies.co.uk**
 **www.houseofcanopies.co.uk**