


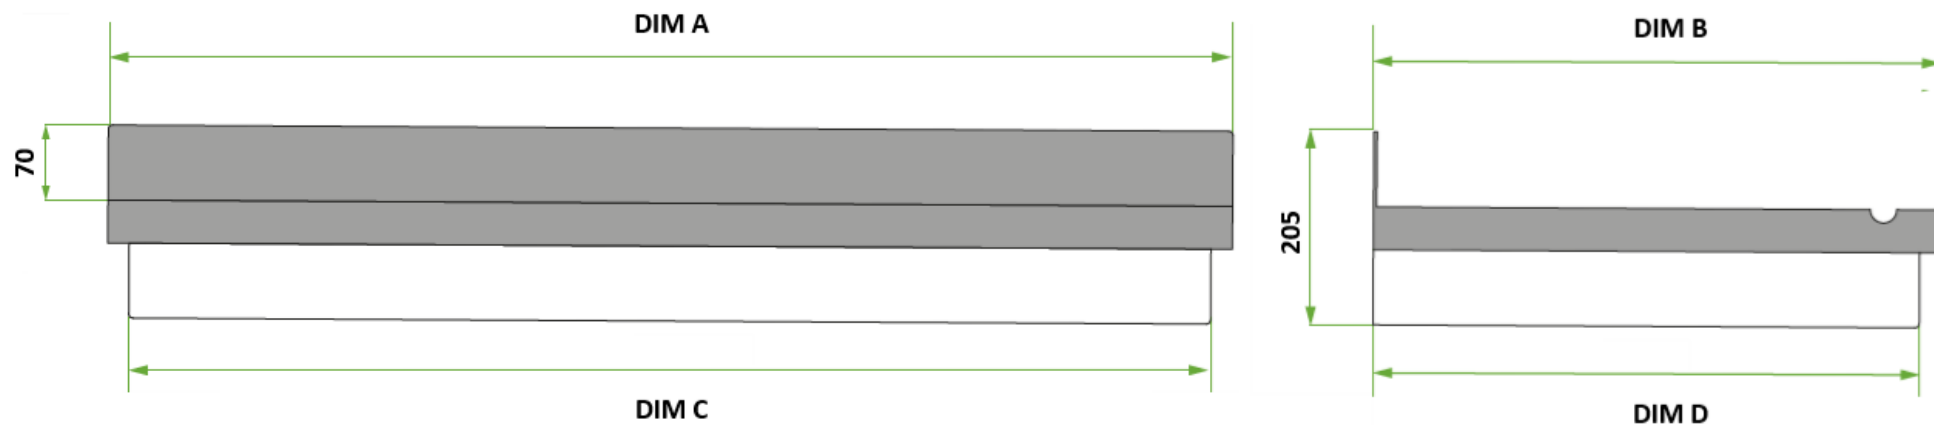

	1050 x 530	1200 x 600	1200 x 700	1350 x 750	1400 x 600	1450 x 600	1500 x 600	1700 x 700
DIM A	1050	1200	1200	1350	1400	1450	1500	1700
DIM B	530	600	700	750	600	600	600	700
DIM C	1030	1180	1180	1330	1380	1430	1480	1680
DIM D	520	590	690	740	590	590	590	690

	1750 x 750	1760 x 600	1800 x 600	1860 x 600	1910 x 600	2000 x 600	2040 x 700	3000 x 600
DIM A	1750	1760	1800	1860	1910	2000	2040	3000
DIM B	750	600	600	600	600	600	700	600
DIM C	1730	1740	1780	1840	1890	1980	2020	2980
DIM D	740	590	590	590	590	590	690	590



UNIT 86
MARSTON MOOR BUSINESS PARK
TOCKWITH,
NORTH YORKSHIRE
YO26 7QF

01423 623 255
info@houseofcanopies.co.uk
www.houseofcanopies.co.uk

**WINDERMERE GRP
DOOR CANOPY**